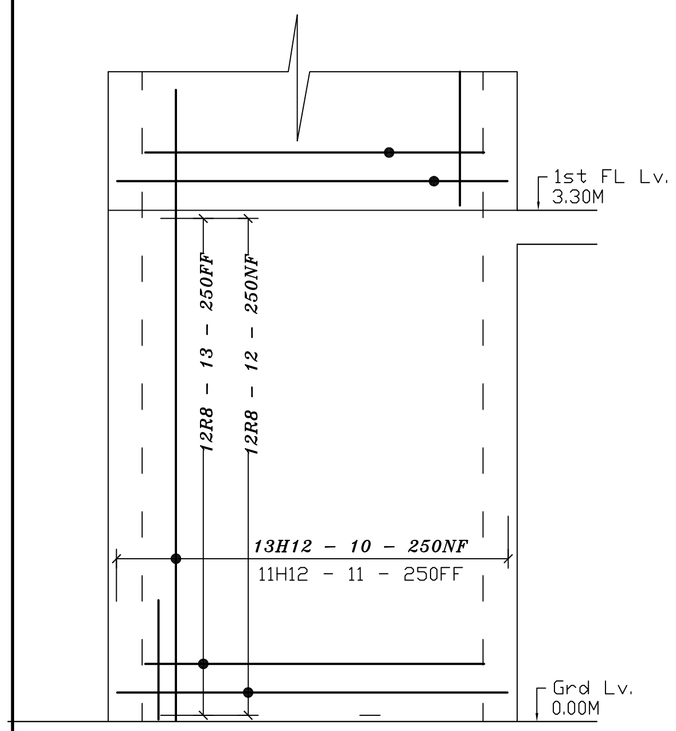

SECT. 1 - 1

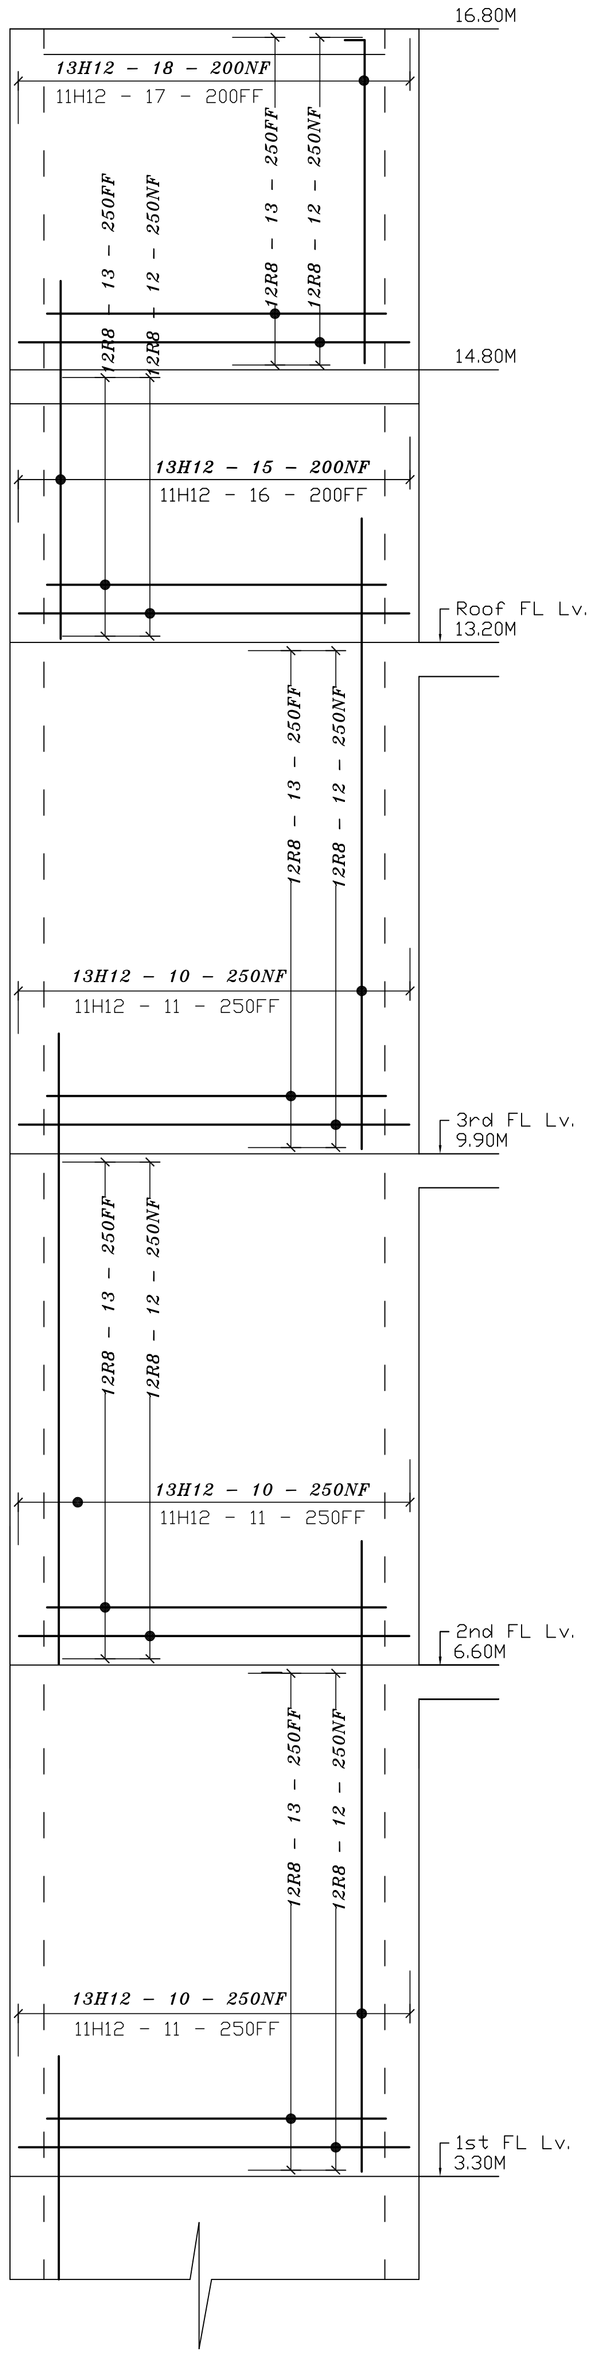

SECT. 1 - 1

CONT'D

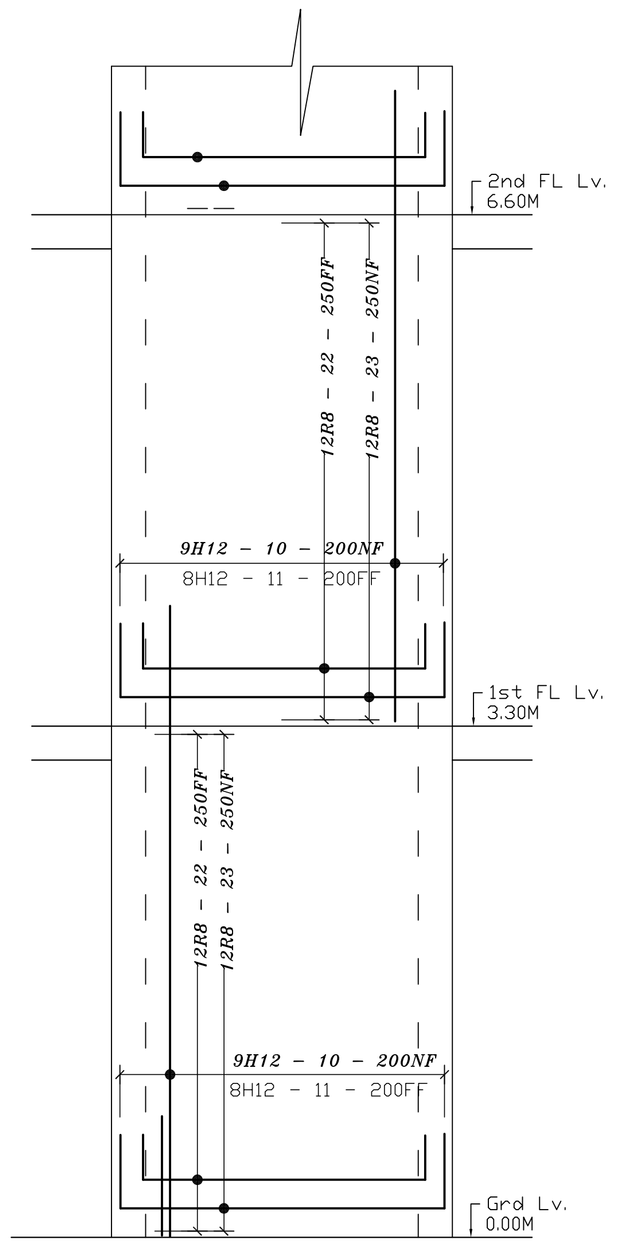

SECT. 4 - 4

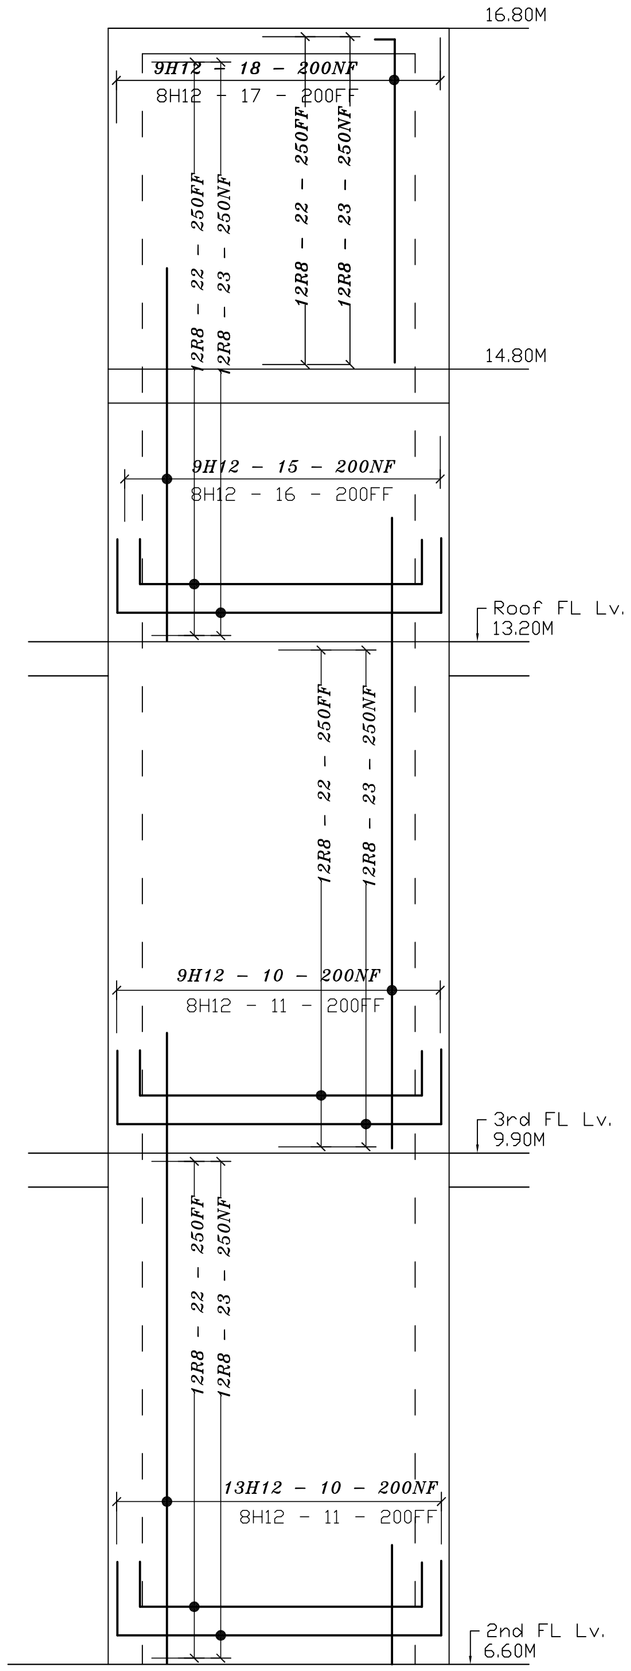

SECT. 4 - 4

CONT'D

DESIGNER

TECHNICAL CONSULTANCY SERVICES
Consulting Engineers and Planners
PLOT 162, Bombo rd.,
P. O. Box 4043
Kampala
Tel: 041 - 566713

ARCHITECT

Smart Globe Architects Ltd
Architects & Planning Consultants
MTAC BUILDING
Jinja Road - Nakawa
P.O.BOX 4655
Tel. 0772-403383
email: smartglobeas@gmail.com

PROJECT

PROPOSED COMMERCIAL BUILDING AT PLOT 17A KAMPALA ROAD,ENTEBBE MUNICIPALITY,WAKISO DISTRICT for **Chimpanzee Sanctuary & Wildlife Conservation Trust ,P.o. Box 884 Entebbe.**

DESCRIPTION

rc details of lift .

SCALE

1 : 75 1 : 30

DRG. No.

014-AP-J03

DATE.

14th-April-2014

CHECKED BY

Eng. S.S.Sisekisambu

DRAWN BY,

ssemar-07725080889